


Existing arrangement

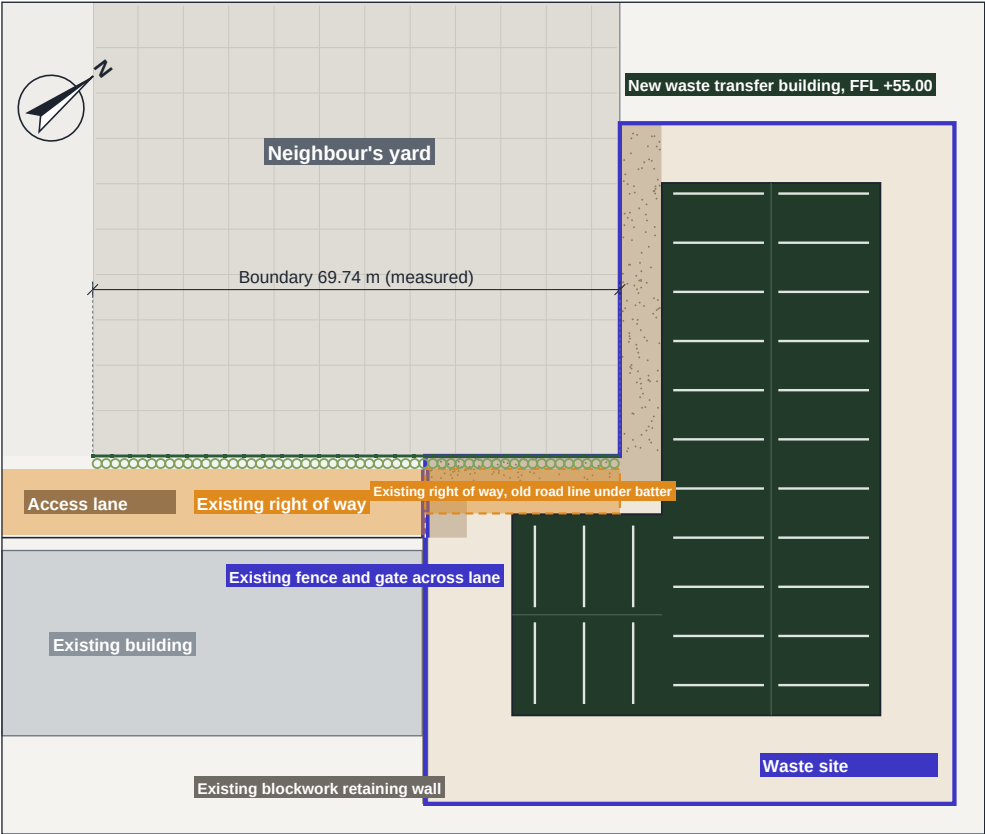


Scale bar 1:1000 (metres)




Key

- Existing right of way
- Right of way retained
- Right of way released
- Existing fence and gate across lane, right of way ends here
- Waste site
- New HGV swing gate, 10.0 m clear opening
- Existing green mesh fence and hedge
- Batter / bank up to building platform
- New waste transfer building
- Existing blockwork retaining wall

Proposed arrangement

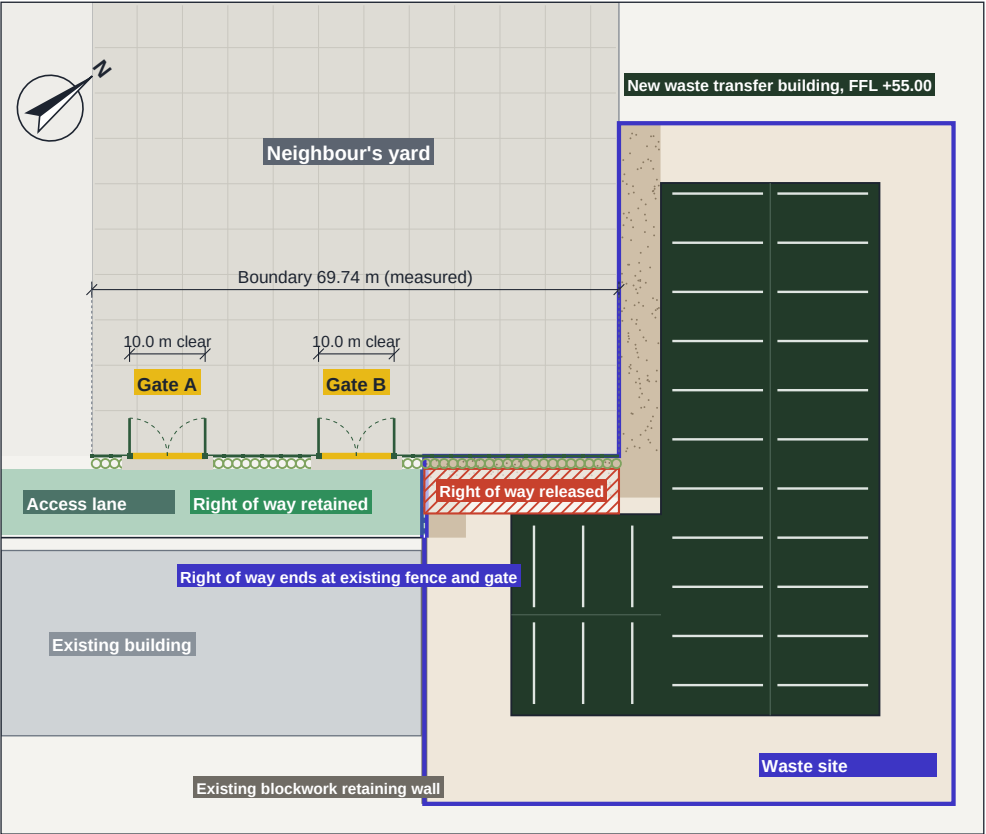

Typical gate arrangement, Gates A and B

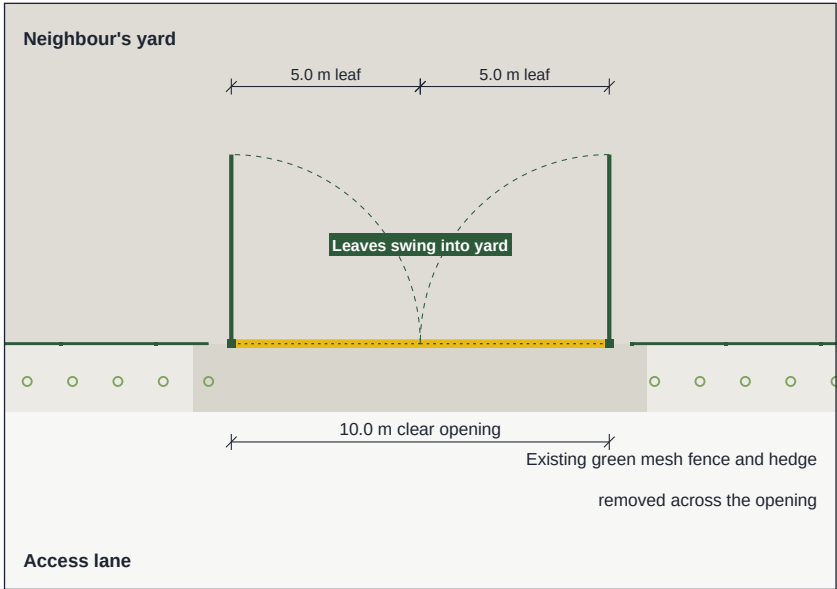

Notes

- The right of way over the access lane is retained up to the existing fence and gate across the lane.
- The right of way beyond the existing fence and gate is released.
- Two new HGV swing gates, A and B, are formed in the boundary between the access lane and the neighbour's yard, each with a 10.0 m clear opening, for wagons coming in and out of the neighbour's yard.
- Boundary length measured from aerial imagery. All other positions and dimensions are scaled from aerial imagery and are to be confirmed on site.
- New building footprint taken from the proposed site plan.

© 2026 Steven Coates. All rights reserved.

Project
Waste site, access arrangement

Drawing title
Right of Way, Proposed Termination
and New Access Gates

Created by
Steven Coates, MCIOB, CMgr MCM

Drawing no. ROW-01	Revision P1
Scale 1:1000 / 1:200 at A3	Date 30.09.2026
Sheet A3 landscape	Status For discussion