


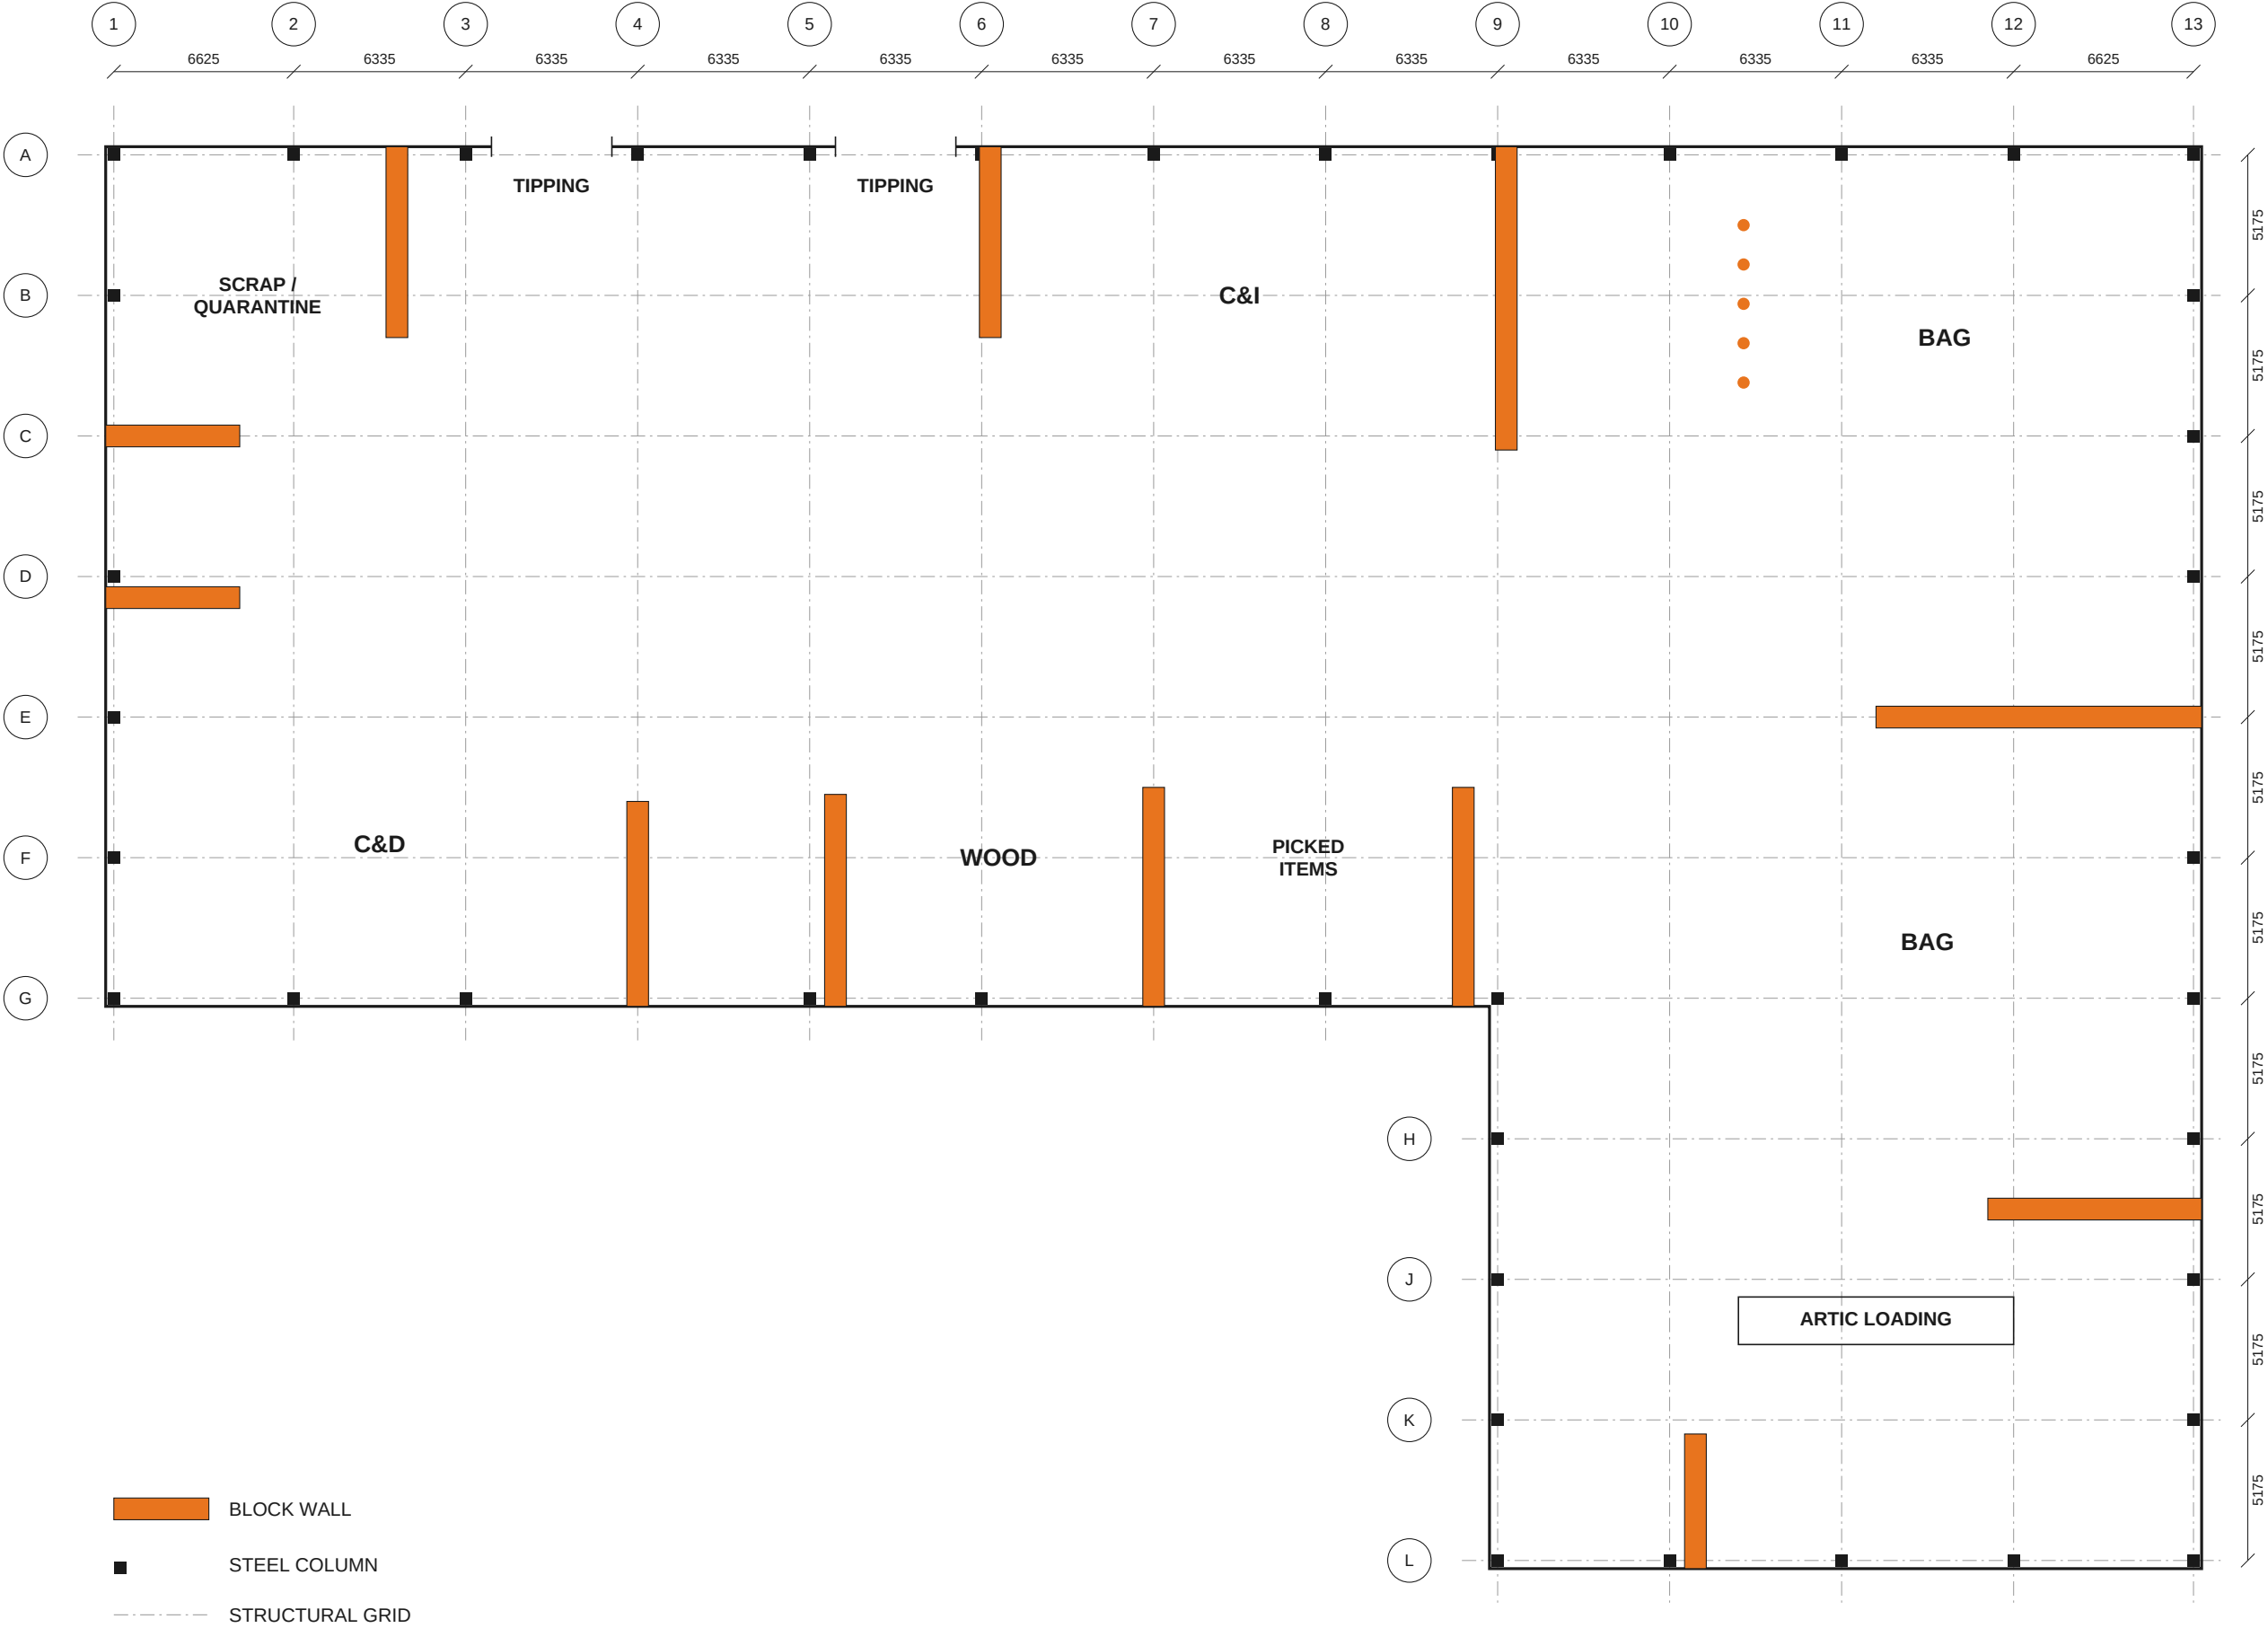

© 2026 Steven Coates.
All rights reserved.

PROJECT
WASTE TRANSFER STATION

DRAWING TITLE
BLOCK WALL
LAYOUT, WASTE BAYS

CREATED BY
STEVEN COATES
MCI OB, CMgr MCMI

SCALE
1:250 @ A3

DATE
24/09/2026

STATUS
DRAFT